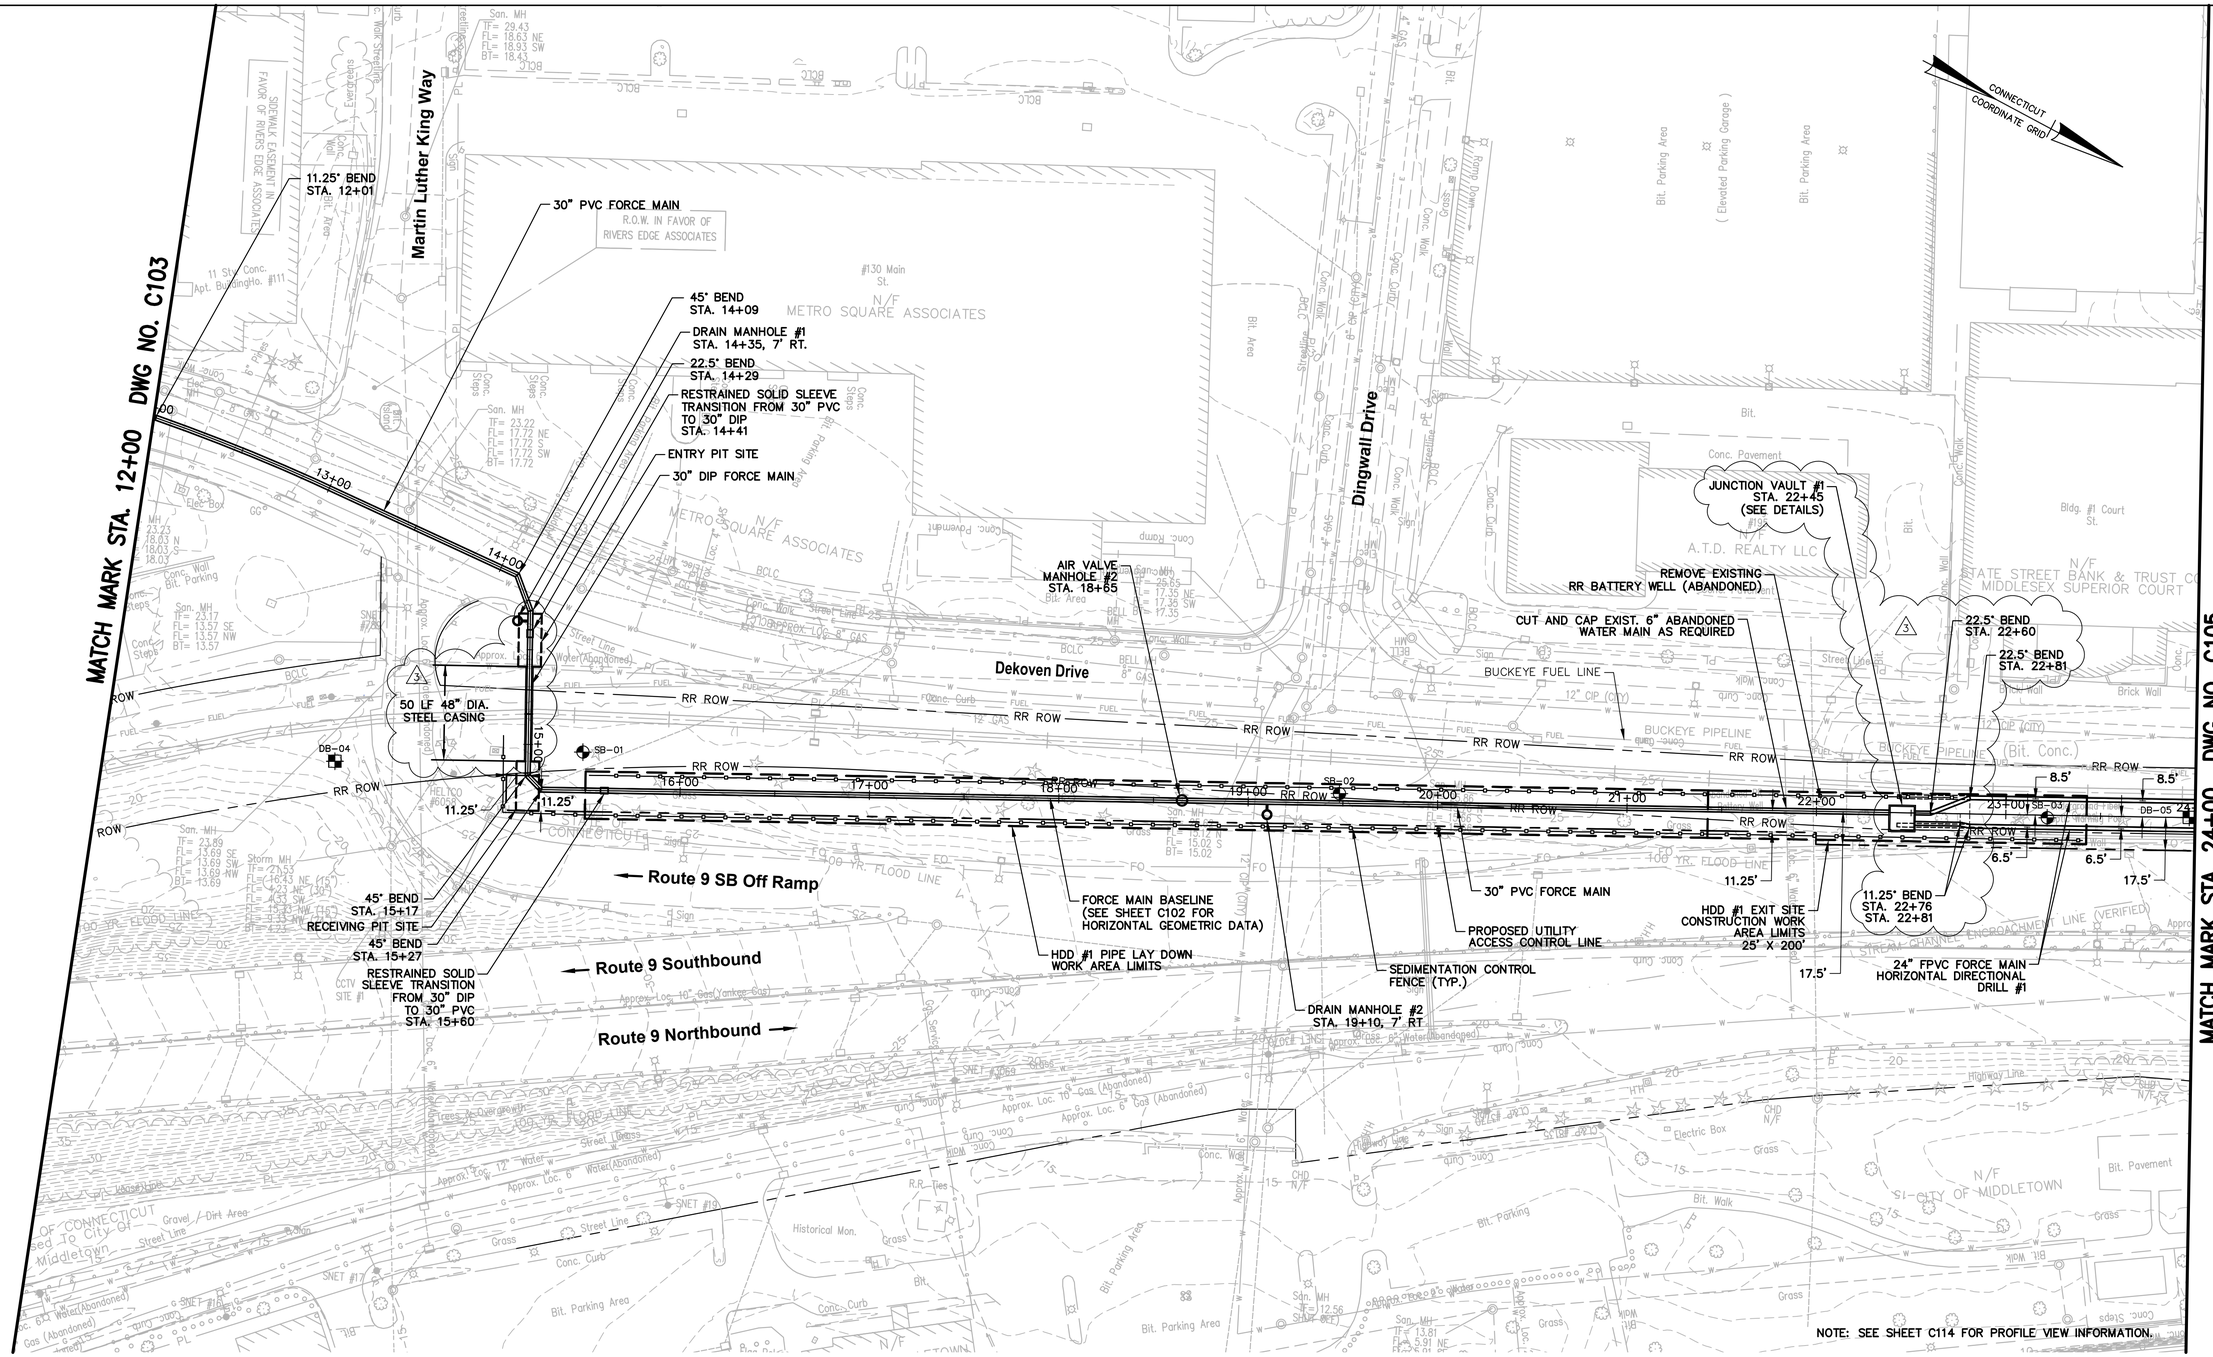

80 40 0 80
SCALE IN FEET

ADDENDUM NUMBER 3

THIS LINE IS ONE INCH LONG WHEN PLOTTED AT FULL SCALE ON A 22" X 34" DRAWING

BRIERLEY ASSOCIATES
Creating Space Underground
167 S. River Rd., #8
Bedford, NH 02110

CDR MAGUIRE
2080 Silas Deane Highway
Rocky Hill, Connecticut 06067

MARK	DATE	DESCRIPTION	BY	APP'D
0	4/25/13	ISSUED FOR DEEP APPROVAL	JIG	CCC
1	7/22/13	REVISED PER DEEP COMMENTS	JIG	CCC
2	7/22/13	ISSUED FOR BID	JIG	CCC
3	8/28/13	REVISED PER ADDENDUM NUMBER 3	JIG	CCC

PROJECT NO.:	14712.02
DESIGNED BY:	CCC
DRAWN BY:	JIG
CHK'D BY:	CCC/MJK
DATE:	07/22/13
SCALE:	AS NOTED

SEWAGE FORCE MAIN
MIDDLETOWN, CONNECTICUT

FORCE MAIN ALIGNMENT
STA 12+00 – STA 24+00

DRAWING NO.
C104

SHEET 6 OF 61

DRAWING FILE: C:\JOBS\14712.02-Middletown_PS_FM_Final_Design\ACAD\CIVIL\CONTRACT 1\CIVIL\2013-01-15 14712 Plan-Profile Sheets.dwg PLOTTED: Aug 28,2013 REVIEWED BY: JIG CIVIL: INITIAL&DATE ARCH: INITIAL&DATE STRU: INITIAL&DATE PLUM: INITIAL&DATE FIRE: INITIAL&DATE MECH: INITIAL&DATE ELEC: INITIAL&DATE