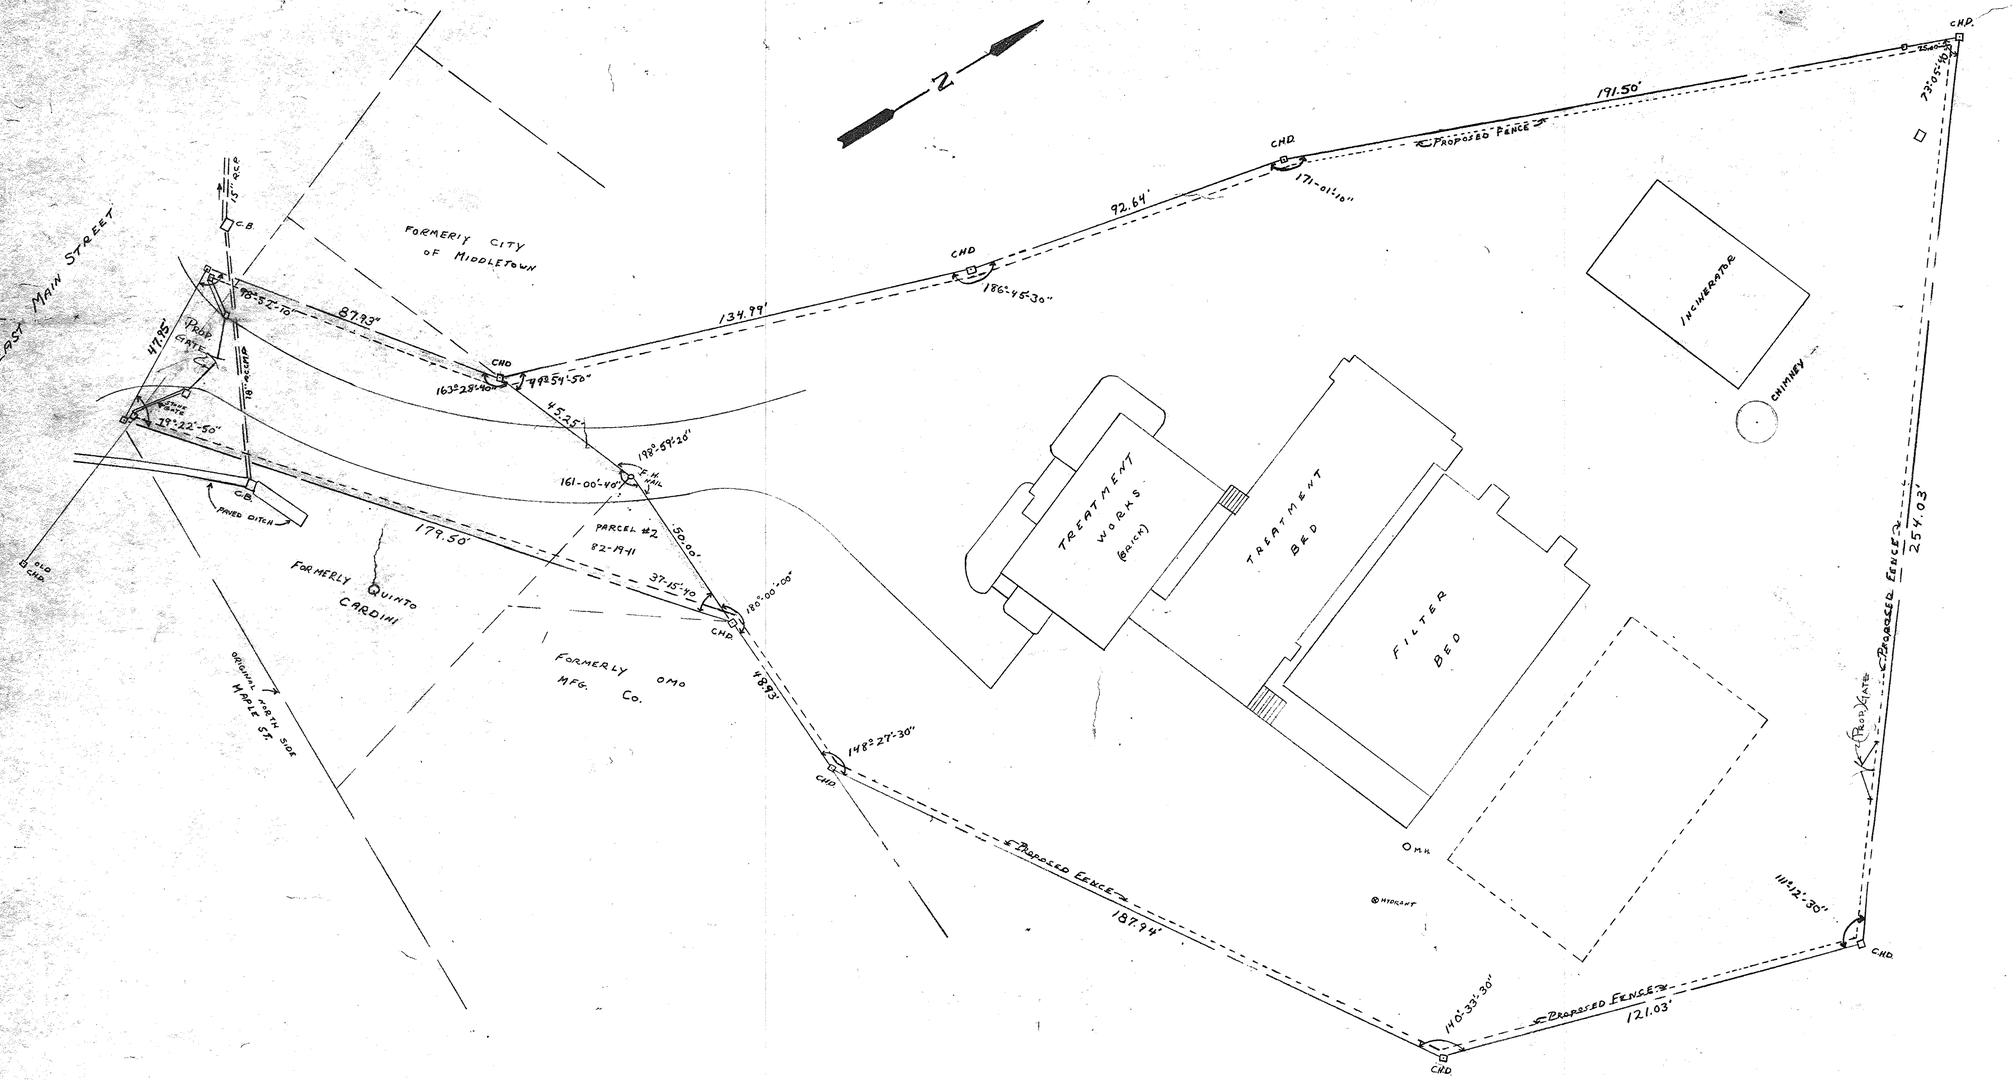

PRELIMINARY

MIDDLETOWN

PLAN SHOWING

MIDDLETOWN SEWAGE TREATMENT PLANT PROPERTY

AND PROPOSED RELEASE FROM THE STATE OF CONN.

TO THE CITY OF MIDDLETOWN

SCALE: 1" = 20'

SURVEY: 11-26-56 E.F.L.
PLOTTED: 11-28-56 E.F.L.

SU2-7