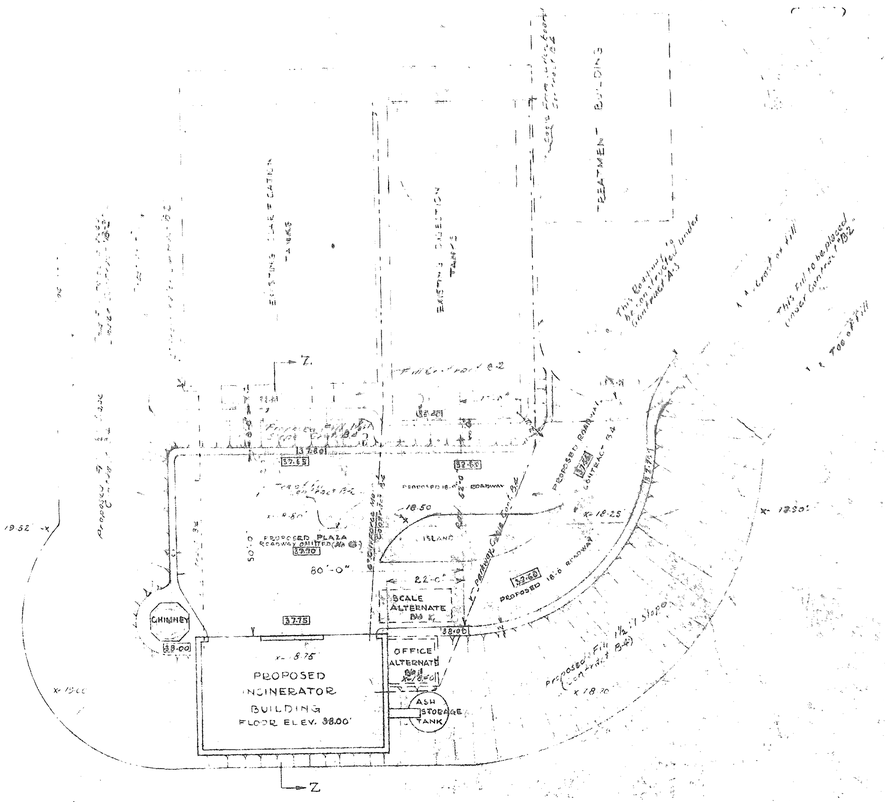

Drawings No. 104-125 to 104-130 Inclusive Approved on behalf of The Federal Emergency Administration of Public Works.

APPROVED ON BEHALF OF THE FEDERAL EMERGENCY ADMINISTRATION

STATE DIRECTOR

Dated _____ Docket No. Conn. 1233-R

Approved _____ Consulting Engineer

Approved _____ Supt. of Public Works, Middletown, Conn.

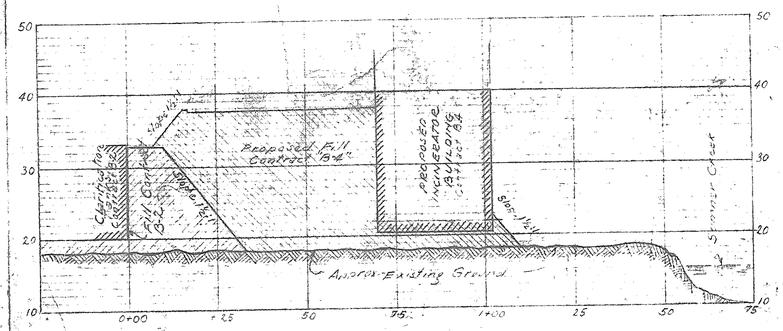

SECTION-Z.Z

Scale: 1" = 20' Horiz. 1" = 10' Vert.

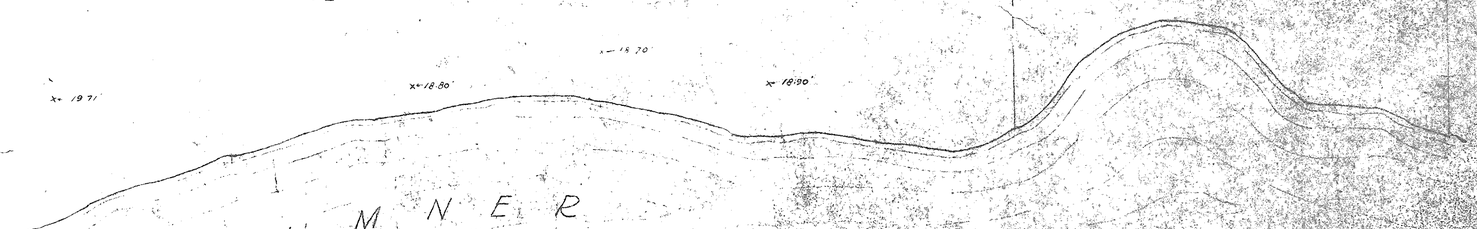

PLAN

Scale 1" = 20'

NOTE:- The cost of grading and surfacing to be deducted under Alternate No. 5
The cost of roadway to be deducted under Alternate No 6

x 18.50 Existing Elevations Shown Thus.
39.00 Proposed Elevations Shown Thus.

P.W.A. PROJECT No. CONN. 1233-R

CONTRACT B-4

REFUSE INCINERATOR

PROPOSED FOR

THE CITY OF MIDDLETOWN, CONN.

GENERAL PLAN

Thomas F. Boddy
Consulting Engineer
New York City

Samuel C. Coleman
Supt. of Public Works
Middletown, Conn.

Scale as shown

October 1936