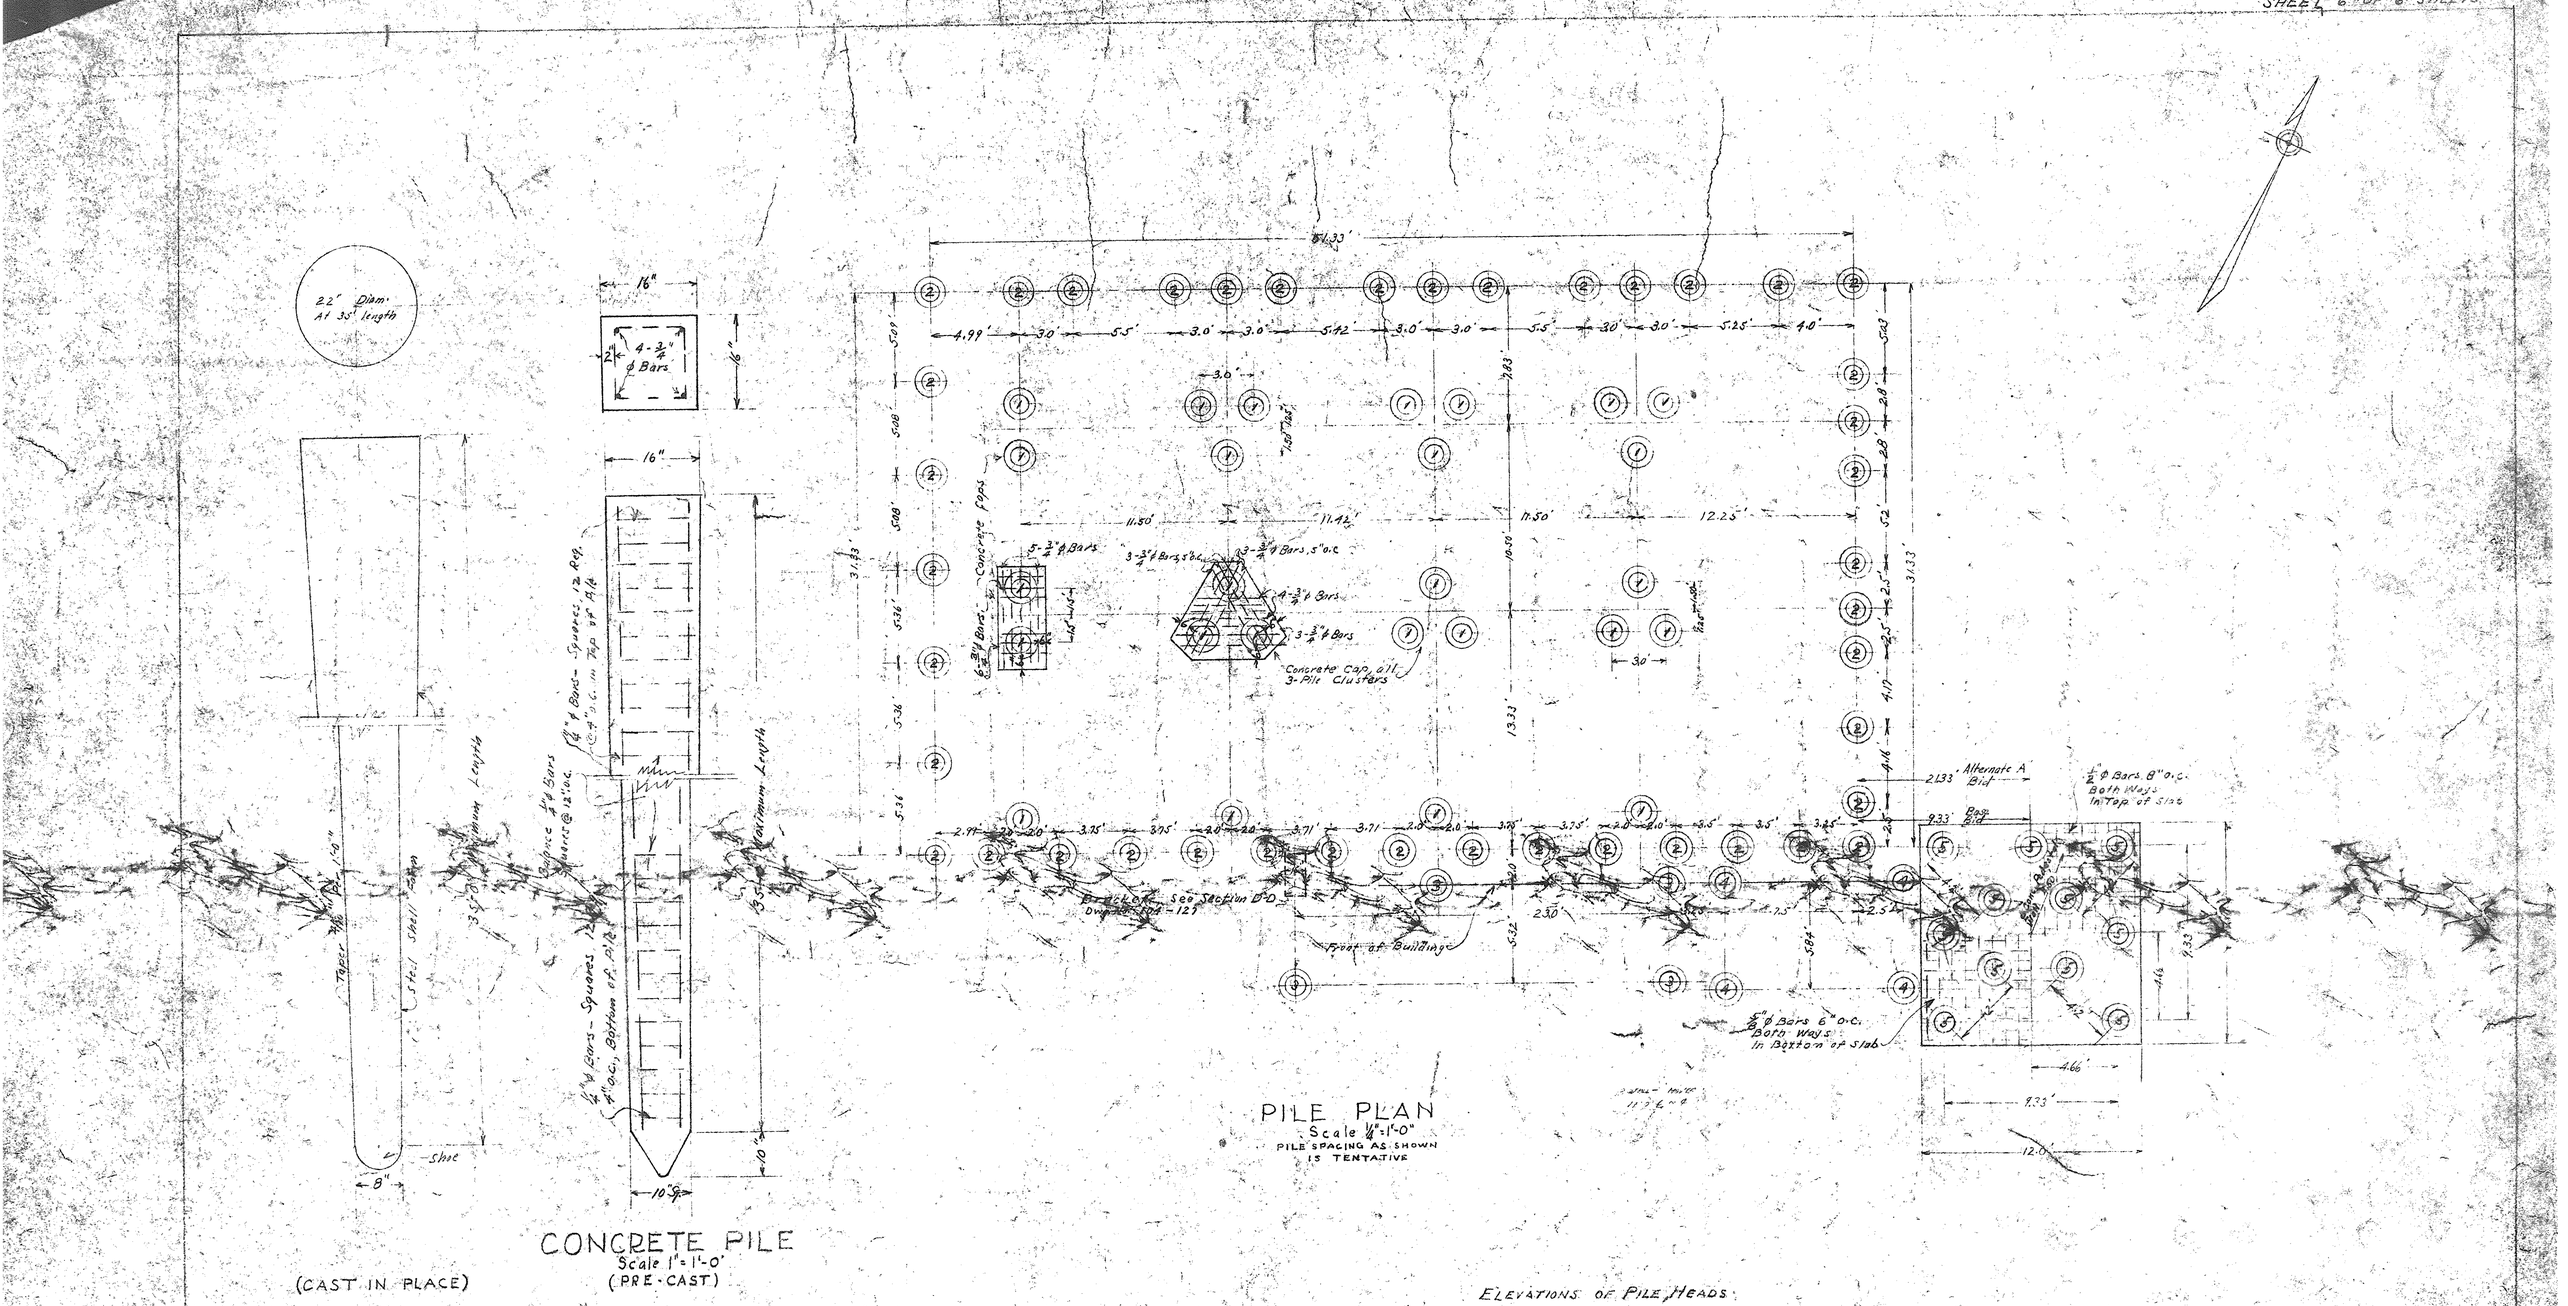

ELEVATIONS OF PILE HEADS

No. 1 PILES	18.50
No. 2 "	19.00
No. 3 "	22.67
No. 4 "	19.67
No. 5 "	19.50

PWA PROJECT NO CONN 1233-R

CONTRACT B4

REFUSE INCINERATOR

PROPOSED FOR

THE CITY OF MIDDLETOWN, CONN.

PLAN of CONCRETE PILES

Thomas F. Bowe
Consulting Engineer
New York City

Samuel C Cannon
Supt. of Public Works
Middletown, Conn.

Scale as shown

October 1936

Revised 12/15/36
Revised 1/28/37

Drawing No. 104-180

DUPLICATE FILE 502-17

502-17

502-17