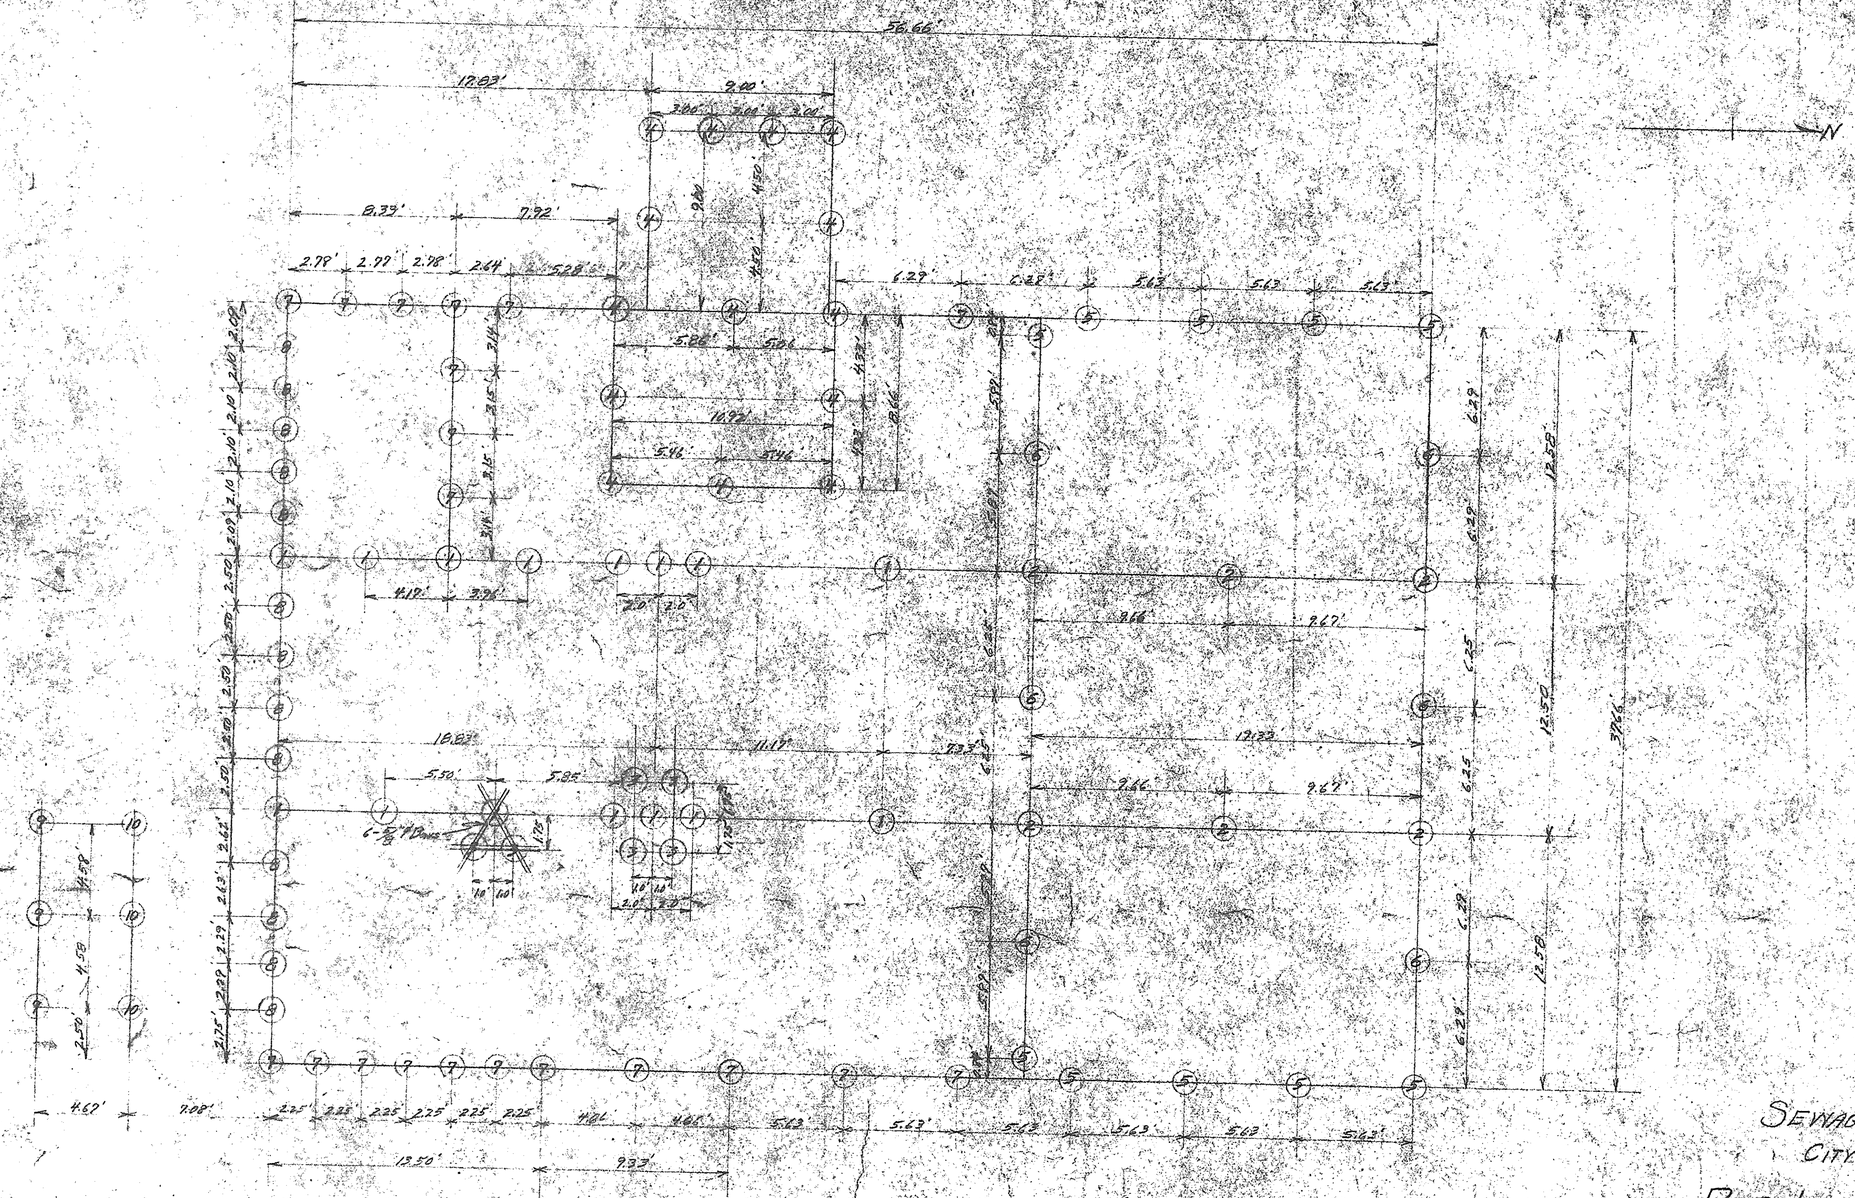

CUT-OFF ELEVATIONS	
PILE	ELEVATION
1	18.67
2	17.67
3	20.50
4	11.25
5	19.58
6	20.33
7	20.58
8	21.33
9	20.84
10	20.49

SEWAGE TREATMENT WORKS
CITY OF MIDDLETOWN, CONN.

PILE LAYOUT - TREATMENT BUILDING

S.T.W. #2 June 1936

Thomas F. Bowe
Consulting Engineer
New York City

Samuel C. Cannon
Supt. of Public Works
Middletown, Conn.

Scale: 1/4" = 1'-0"

Revised 7/23/36

SU2-11